1

CONCEALED BACKING AS INDICATED BY THE DASHED BOX AREAS AROUND WALL SHELVING, SINK BACKS, ETC. SHALL CONSIST OF THE FOLLOWING:

- BACKING @ ALL RATED WALLS AND WALL UNDER EXHAUST HOOD SHALL CONSIST OF 6" 20 GA. METAL STRAPS INSTALLED PRIOR TO INSTALLATION OF GYP. BOARD @ ALL AREAS REQUIRED FOR FASTENING EQUIPMENT SECURELY TO STUD WALL.

- BACKING @ ALL OTHER WALLS SHALL CONSIST OF 5/8" PLYWOOD SHEATHING INSTALLED OVER STUDS, FLUSH WITH ADJANCENT GYP BOARD. WITHIN DASHED BOX AREAS. FINISH OVER WITH SPECIFIED WALL PANEL FINISH PER KITCHEN ELEVATIONS.

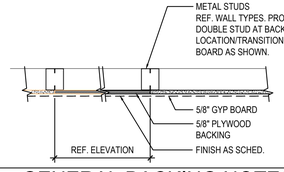

GENERAL BACKING NOTES 12

Scale= N.T.S. A-502

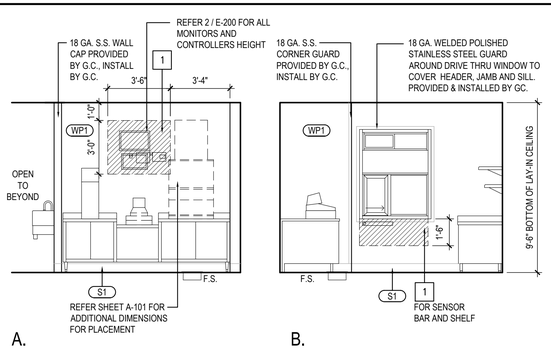

DRIVE-THRU ELEVATIONS 6

Scale= 1/4" = 1'-0" A-502

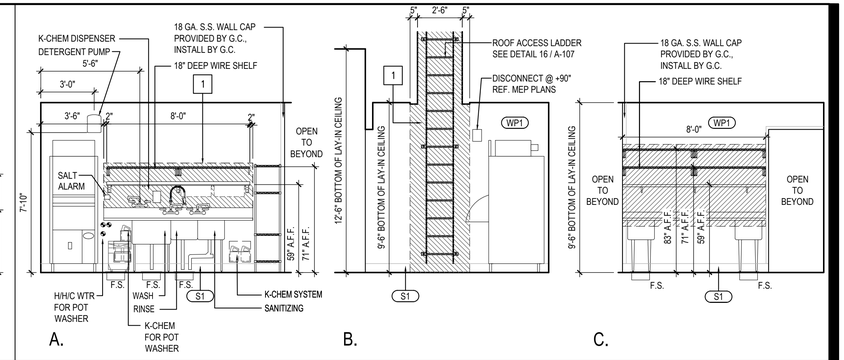

KITCHEN PREP ELEVATION 5

Scale= 1/4" = 1'-0" A-502

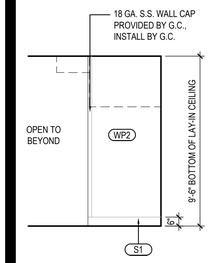

COOKLINE 9

Scale= 1/4" = 1'-0" A-502

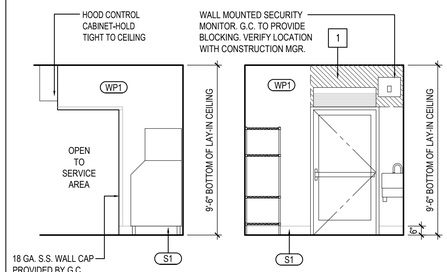

DRIVE THRU DOOR ELEVATIONS 8

Scale= 1/4" = 1'-0" A-502

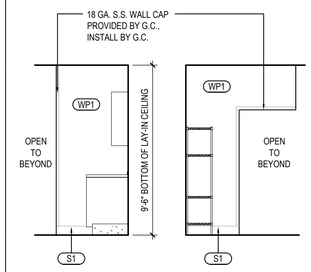

MANAGER STATION ELEV. 10

Scale= 1/4" = 1'-0" A-502

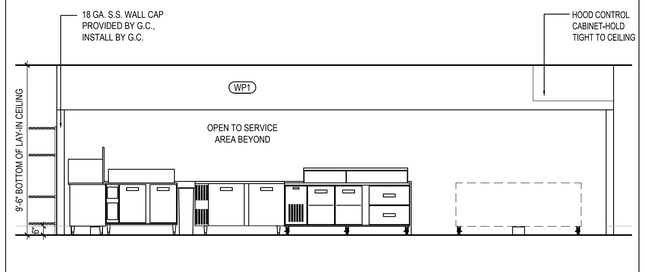

WALL BEHIND SERVICE 4

Scale= 1/4" = 1'-0" A-502

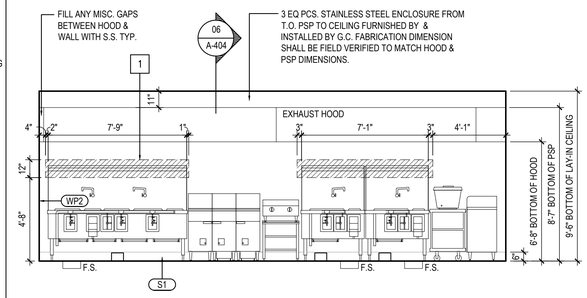

COOKLINE ELEVATION 3

Scale= 1/4" = 1'-0" A-502

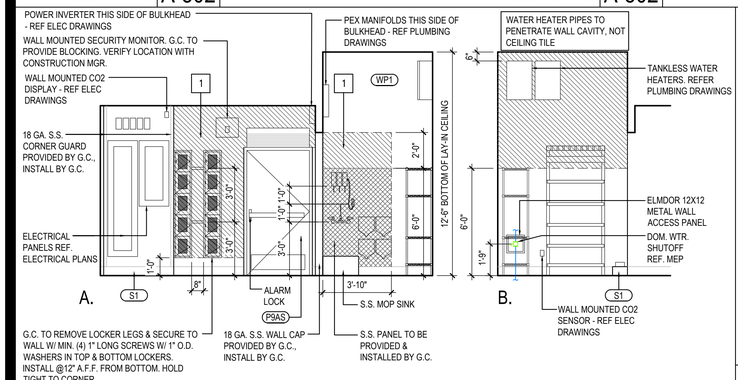

KITCHEN PREP / MOP SINK ELEVATIONS 7

Scale= 1/4" = 1'-0" A-502

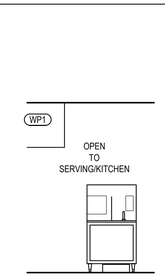

ELEV. 11

Scale= 1/4" = 1'-0" A-502

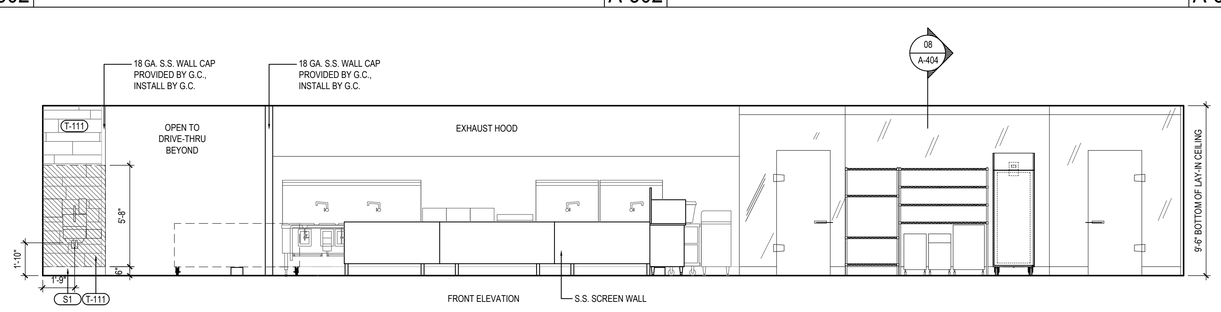

PREPARATION TABLES @ WORKTOP FREEZER ELEVATION 2

Scale= 1/4" = 1'-0" A-502

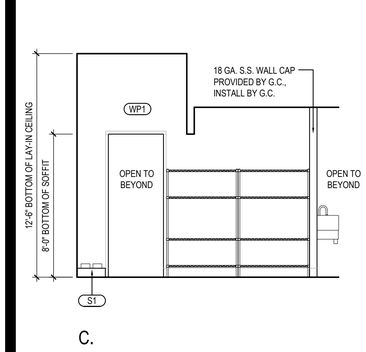

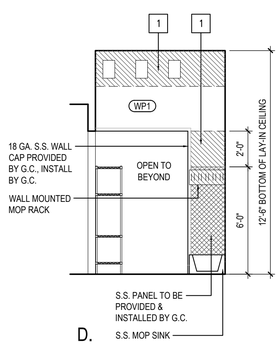

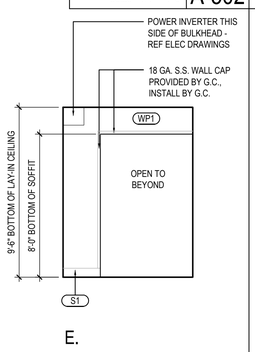

KITCHEN PREP / MOP SINK ELEVATIONS 7

Scale= 1/4" = 1'-0" A-502

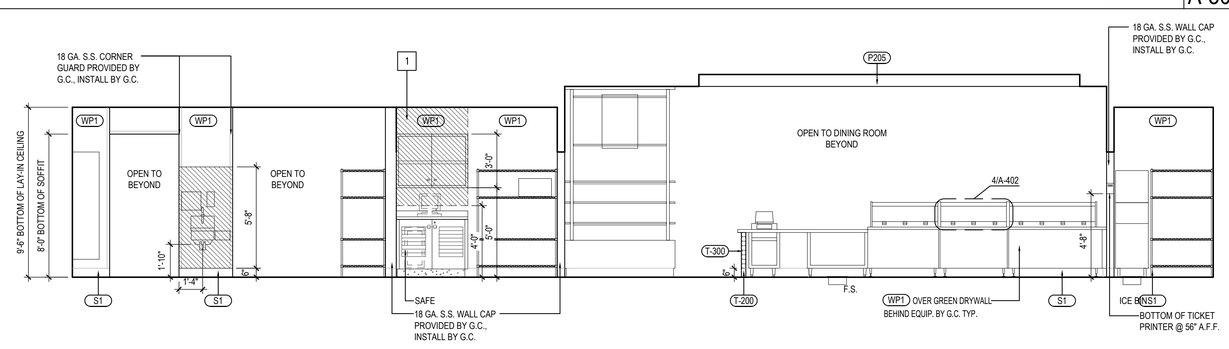

REAR SIDE OF SERVICE COUNTER 1

Scale= 1/4" = 1'-0" A-502

PANDA EXPRESS, INC.
1683 Walnut Grove Ave.
Rosemead, California
91770
Telephone: 626.799.9898
Facsimile: 626.372.8288

All ideas, designs, arrangement and plans indicated or represented by this drawing are the property of Panda Express Inc. and were created for use on this specific project. None of these ideas, designs, arrangements or plans may be used by or disclosed to any person, firm, or corporation without the written permission of Panda Express Inc.

REVISIONS:

ISSUE DATE:

	ISSUE FOR PERMIT	01-16-23

DRAWN BY: AE

PANDA PROJECT #: D21040

ARCH PROJECT #: 261-415

idGROUP

STATE OF OKLAHOMA
CARRY D. MCLAIN
A7050
LICENSED ARCHITECT
01.16.23

PANDA EXPRESS

PANDA HOME 2600
KILPATRICK TURNPIKE & ROCKWELL AVE
OKLAHOMA CITY, OK 73162

A-502

KITCHEN ELEVATIONS

PANDA HOME 2600 R4

ISSUE FOR PERMIT - 01.16.23

ISSUE FOR PERMIT - 01.16.23